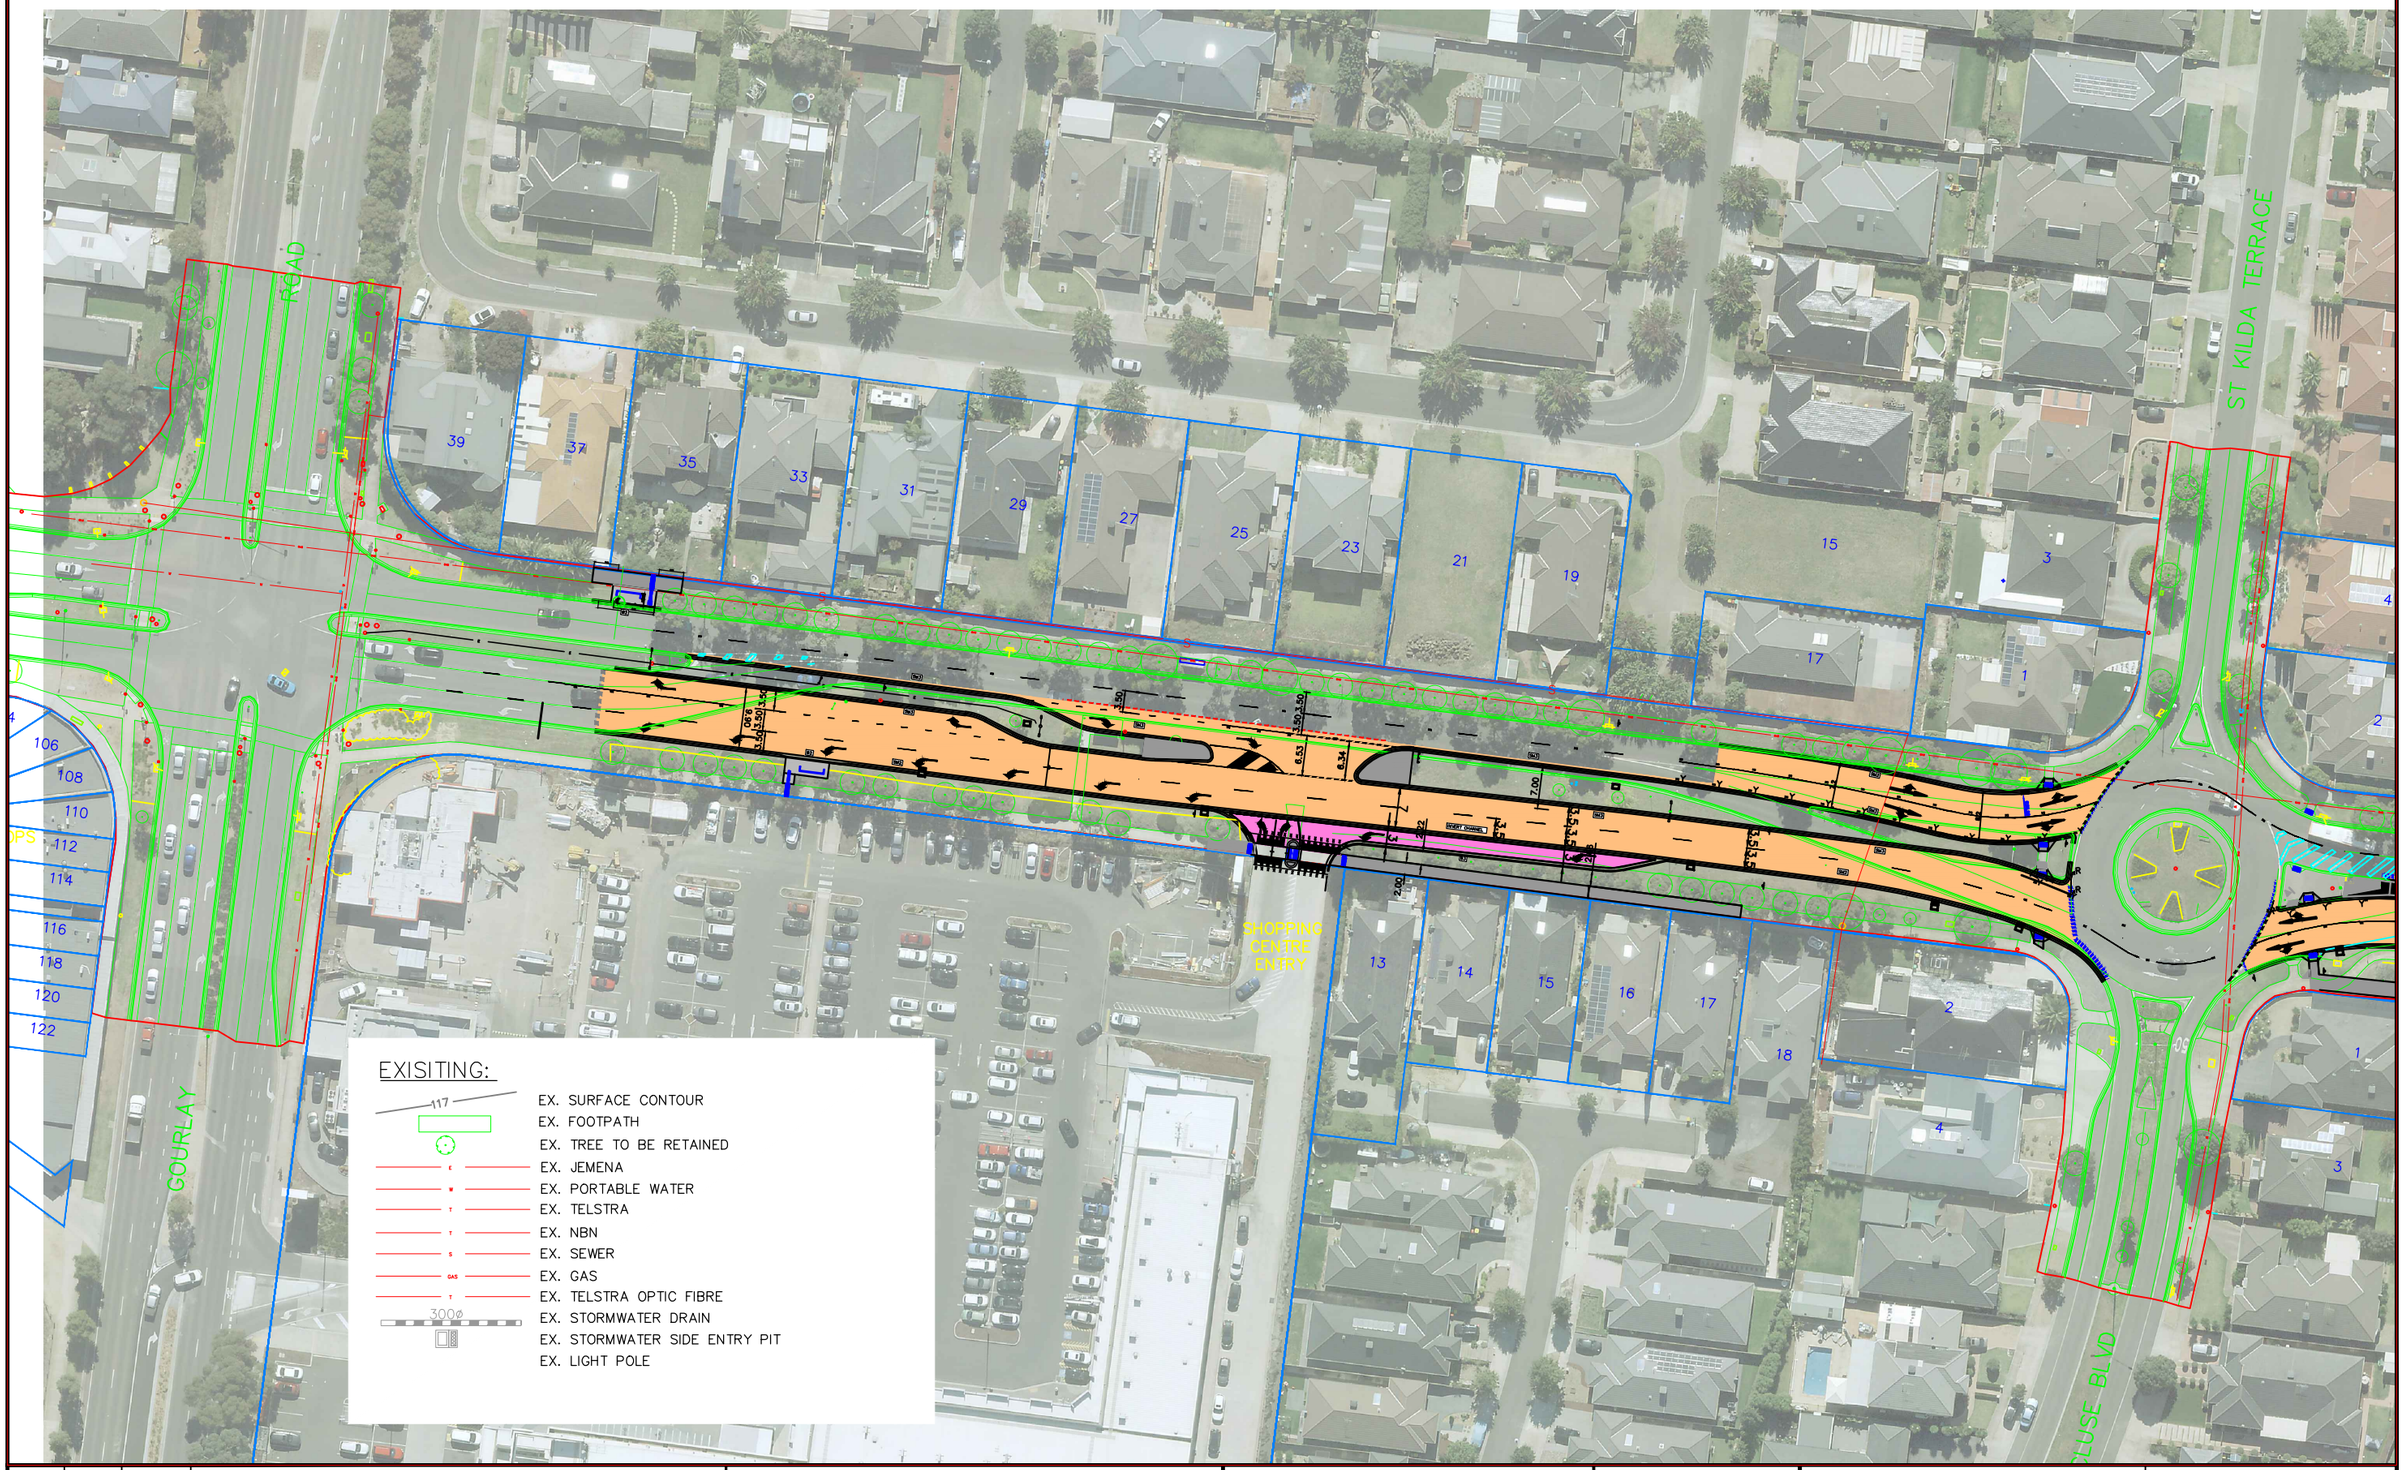


ISSUE	APP'D	DATE	AMENDMENT
E			
D			
C	----	----	----
B	-	19/05/2022	AMENDED PER PTV COMMENTS
A	L.S	29/10/20	CONSULTANT ISSUE

GENERAL NOTES

CITY OF MELTON

ENGINEERING SERVICES DEPT

DESIGN L.SHE

DRAWN L.SHE

CHECKED M.HUTCHINSON

DATE OCTOBER 2020

PROJECT

HUME DRIVE DUPLICATION STAGE 2

HUME DRIVE

DETAILS

FUNCTIONAL PLAN (1OF4)

SHEET 1 OF 70

PAPER A3

DRAWING No. A

REV B

FILE NAME HUME V20.DWG

4/10/2022 10:57:43 AM