HUME DRIVE

LEGEND

PAVEMENTS & SURFACES

- PAVING - INSITU CONCRETE
- GRANITIC SAND

SOFTSCAPE

- GARDEN BED WITH ORGANIC MULCH
- INSTANT TURF LAWN
- PROPOSED TREE - DECIDUOUS
- PROPOSED TREE - EVERGREEN
- EXISTING TREE - TO BE RETAINED
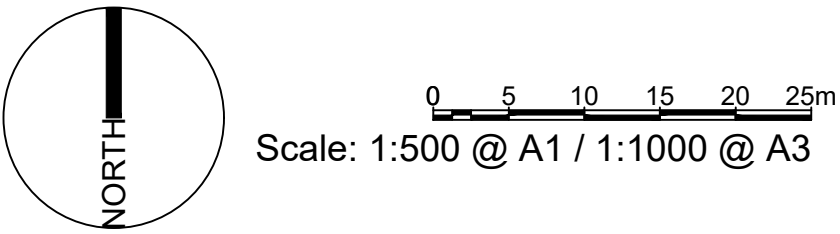- EXISTING TREE - TO BE REMOVED

TBM
NAIL IN PAVEMENT
E 301194.279
N 5823904.649
RL 113.320

TBM
NAIL IN PAVEMENT
E 301474.159
N 5823895.778
RL 115.335

TBM
NAIL IN KERB
E 301277.778
N 5823902.819
RL 114.000

TBM
NAIL IN KERB
E 301388.532
N 5823905.252
RL 115.030

REV.	DATE	DESCRIPTION DETAILS	DRAWN	CHK.
P	07/05/2021	PRELIMINARY ISSUE FOR QS	SH	AM

DESCRIPTION

NORTH

0 5 10 15 20 25m
Scale: 1:500 @ A1 / 1:1000 @ A3

CITY OF MELTON

PO BOX 21
MELTON
VIC 3337
Telephone: (03) 9747 7200
Facsimile: (03) 9743 9970
http://www.melton.vic.gov.au

DRAWN: S. HUANG
DESIGNED: S. HUANG
CHECKED: A. MAGEN
APPROVER: M. KELAHER
DATE: 05/05/2021   SCALE: 1:500@A1

LANDSCAPE SET OUT PLAN

HUME DRIVE DUPLICATION
STAGE 2
HUME DRIVE, CAROLINE SPRINGS, VIC 3037

DRAWING NO.
LA202

REVISION NO.
P

SHEET_NO 14